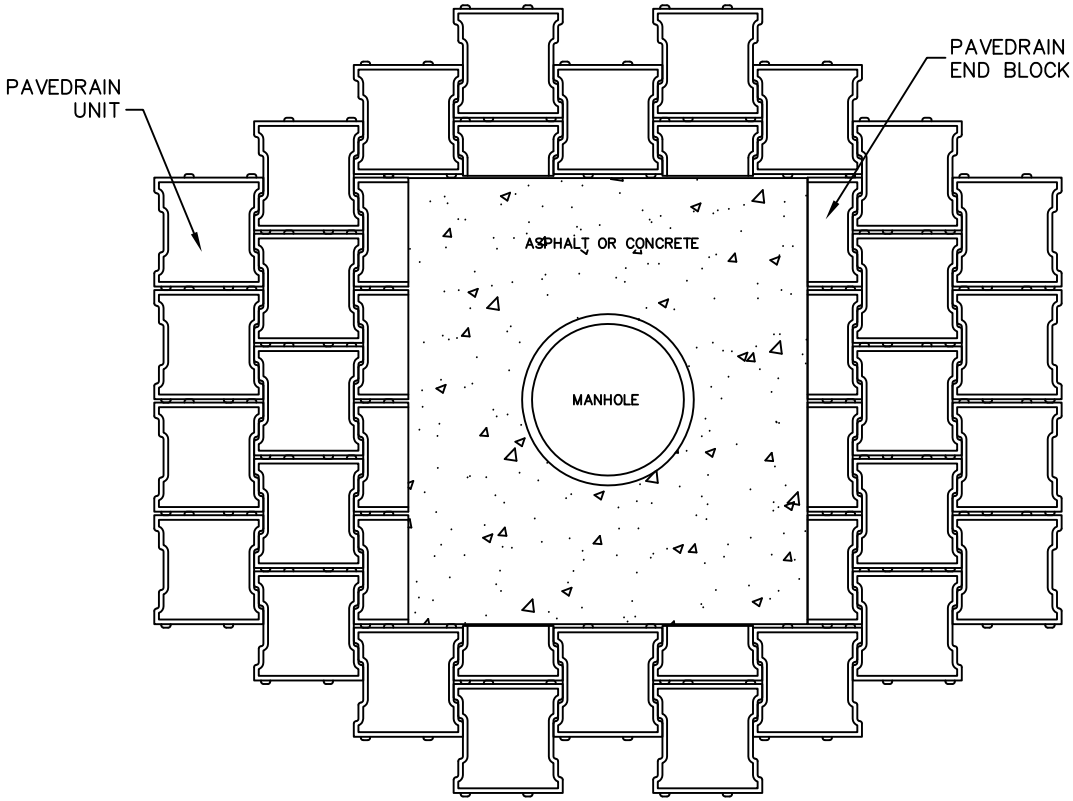

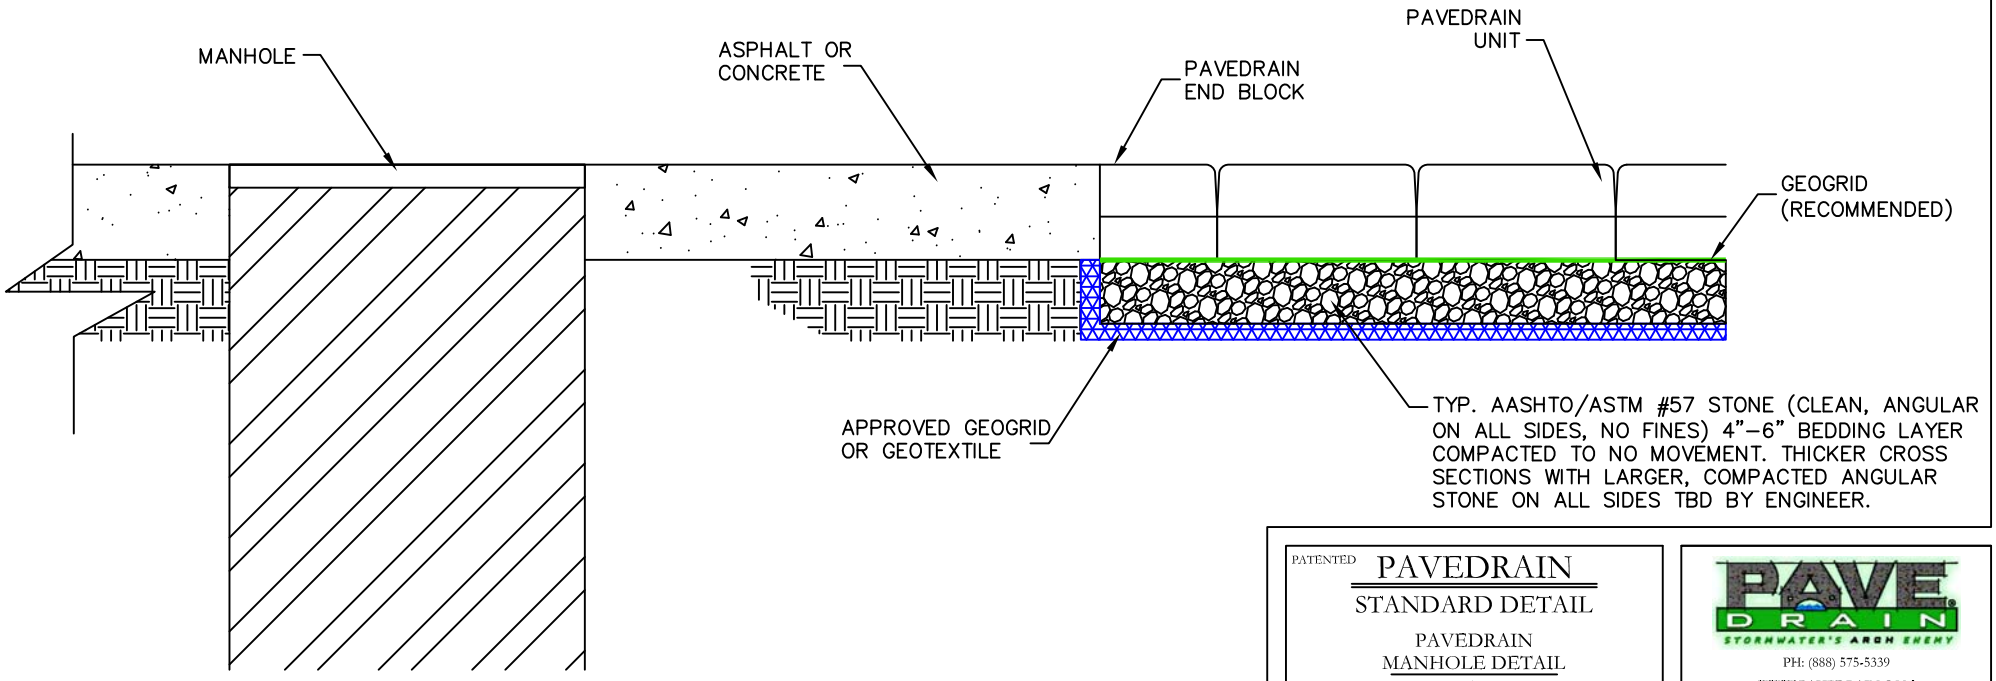

PATENTED

PAVEDRAIN

STANDARD DETAIL

PAVEDRAIN
MANHOLE DETAIL

SCALE: N.T.S.

PAVE DRAIN
STORMWATER'S ARCH ENEMY
PH: (888) 575-5339
WWW.PAVEDRAIN.COM
Email: info@pavedrain.com